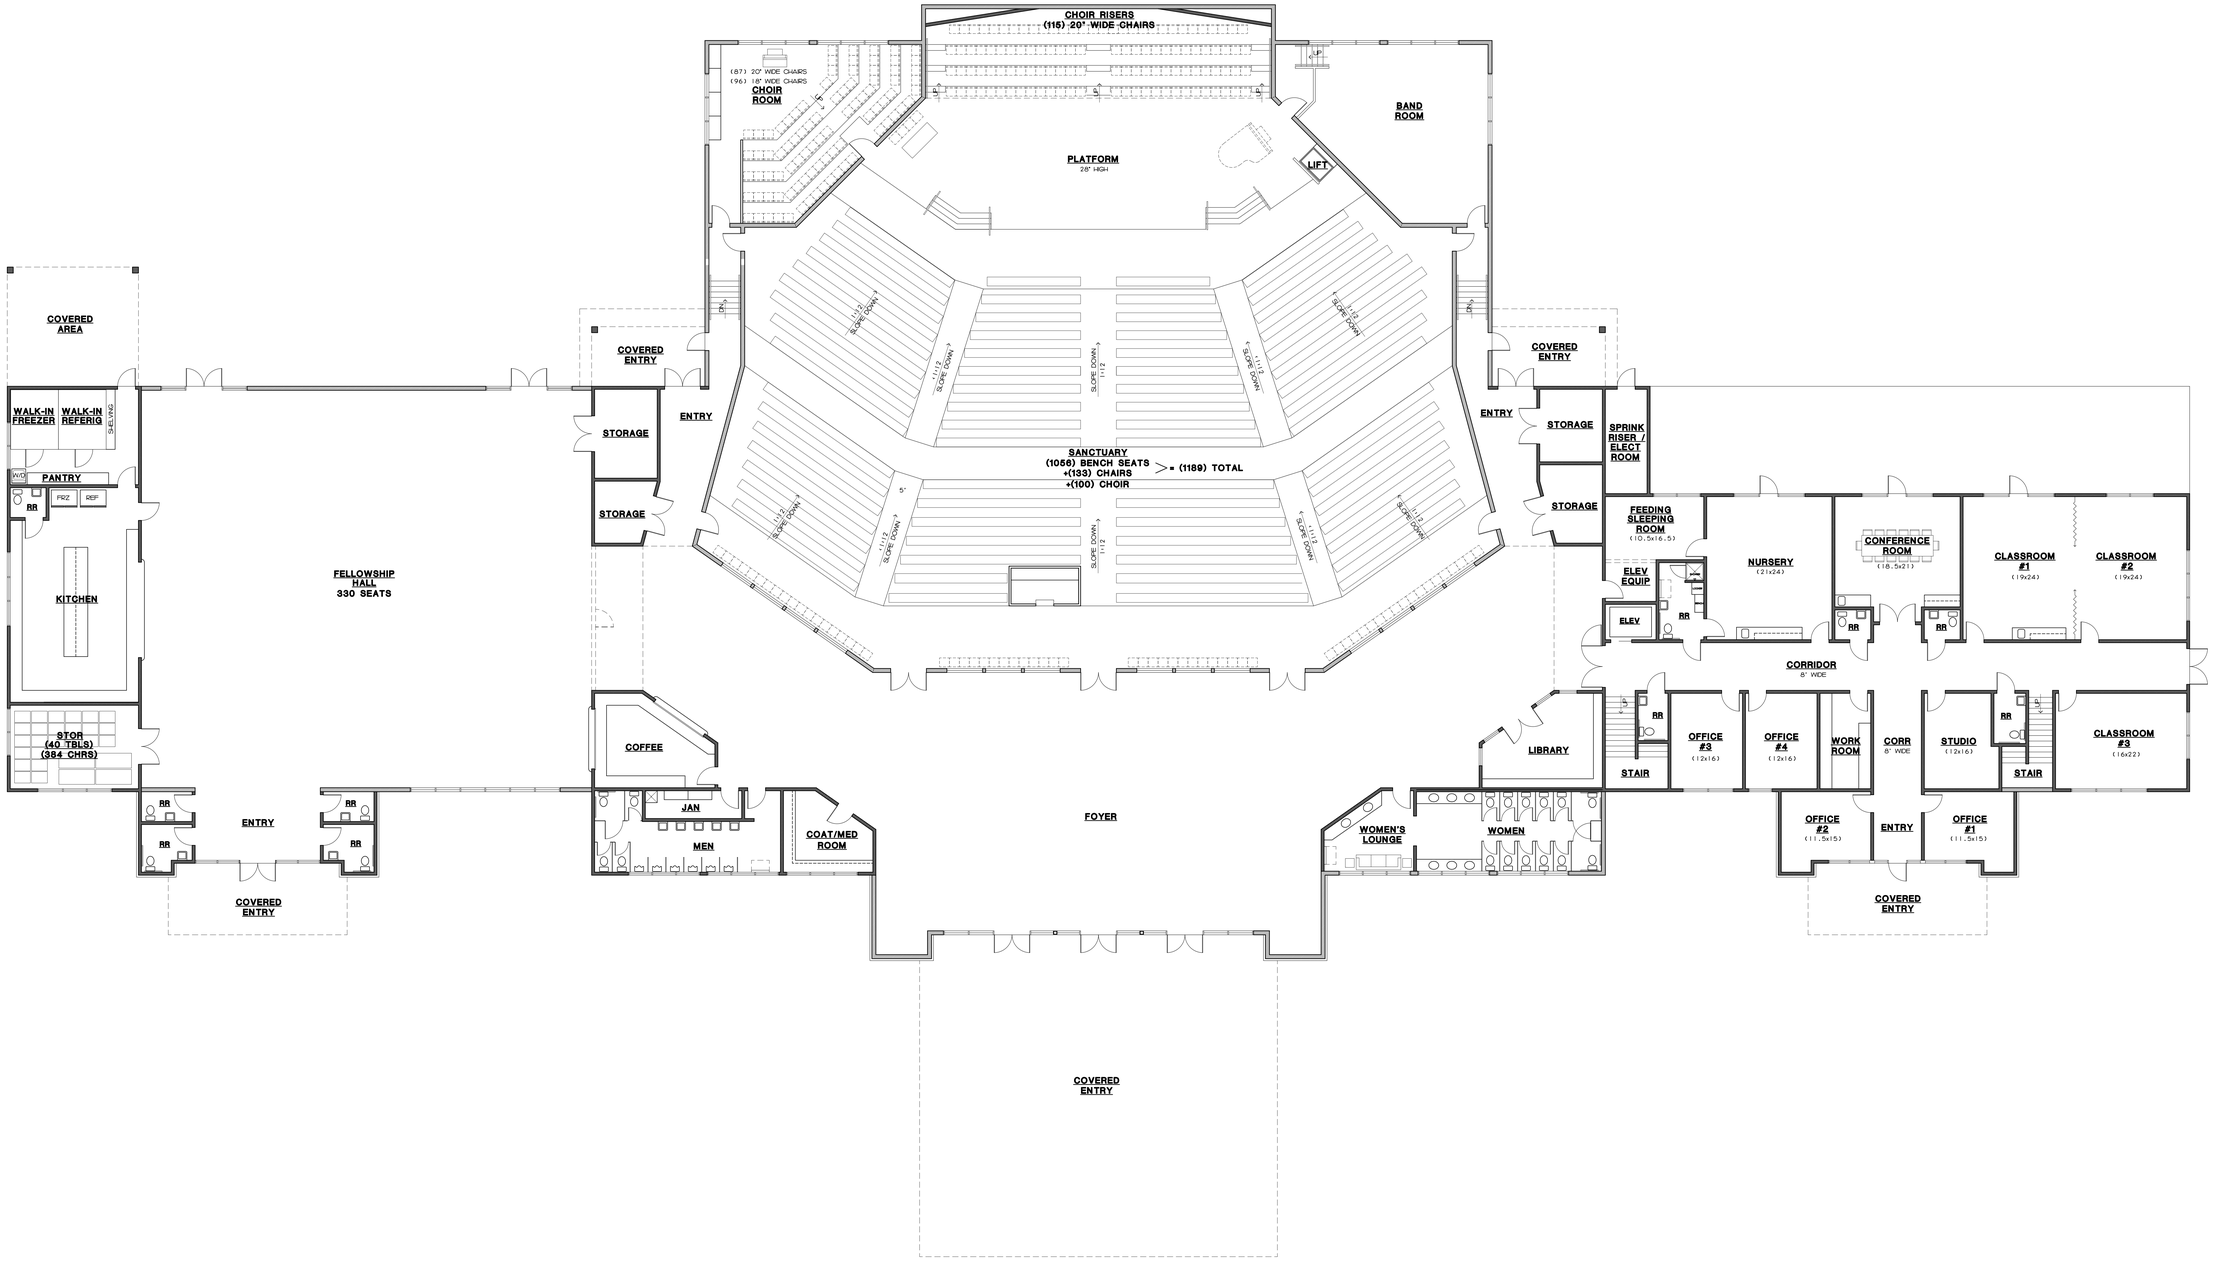

1 A-2.1 **FLOOR PLAN - LOWER**
SCALE: 1/8" = 1'-0"

NORTH

35,500 SF	=	LOWER FLOOR
6,330 SF	=	UPPER FLOOR
41,830 SF	=	TOTAL BUILDING AREA

SLATER ARCHITECTURE
8900 NE Livingston Mtn Rd
Camas, WA 98607
Sam@SlaterArchitecture.com
(360) 903-6888

SEAL:

FLOOR PLAN - LOWER

NEW CONSTRUCTION FOR:

SLAVIC GRACE BAPTIST CHURCH

BRUSH PRAIRIE, WASHINGTON

CLARK COUNTY

ISSUE DATE: 8-30-24

REVISION:

JOB NO: 2301

PRELIMINARY

THIS DOCUMENT, AS AN INSTRUMENT OF PROFESSIONAL SERVICE, IS THE PROPERTY OF SLATER ARCHITECTURE AND IS NOT TO BE USED, IN WHOLE OR IN PART, FOR ANY OTHER PROJECT OR CLIENT WITHOUT THE WRITTEN AUTHORIZATION OF SLATER ARCHITECTURE.

SHEET NO:

A-2.1

FLOOR PLAN - LOWER