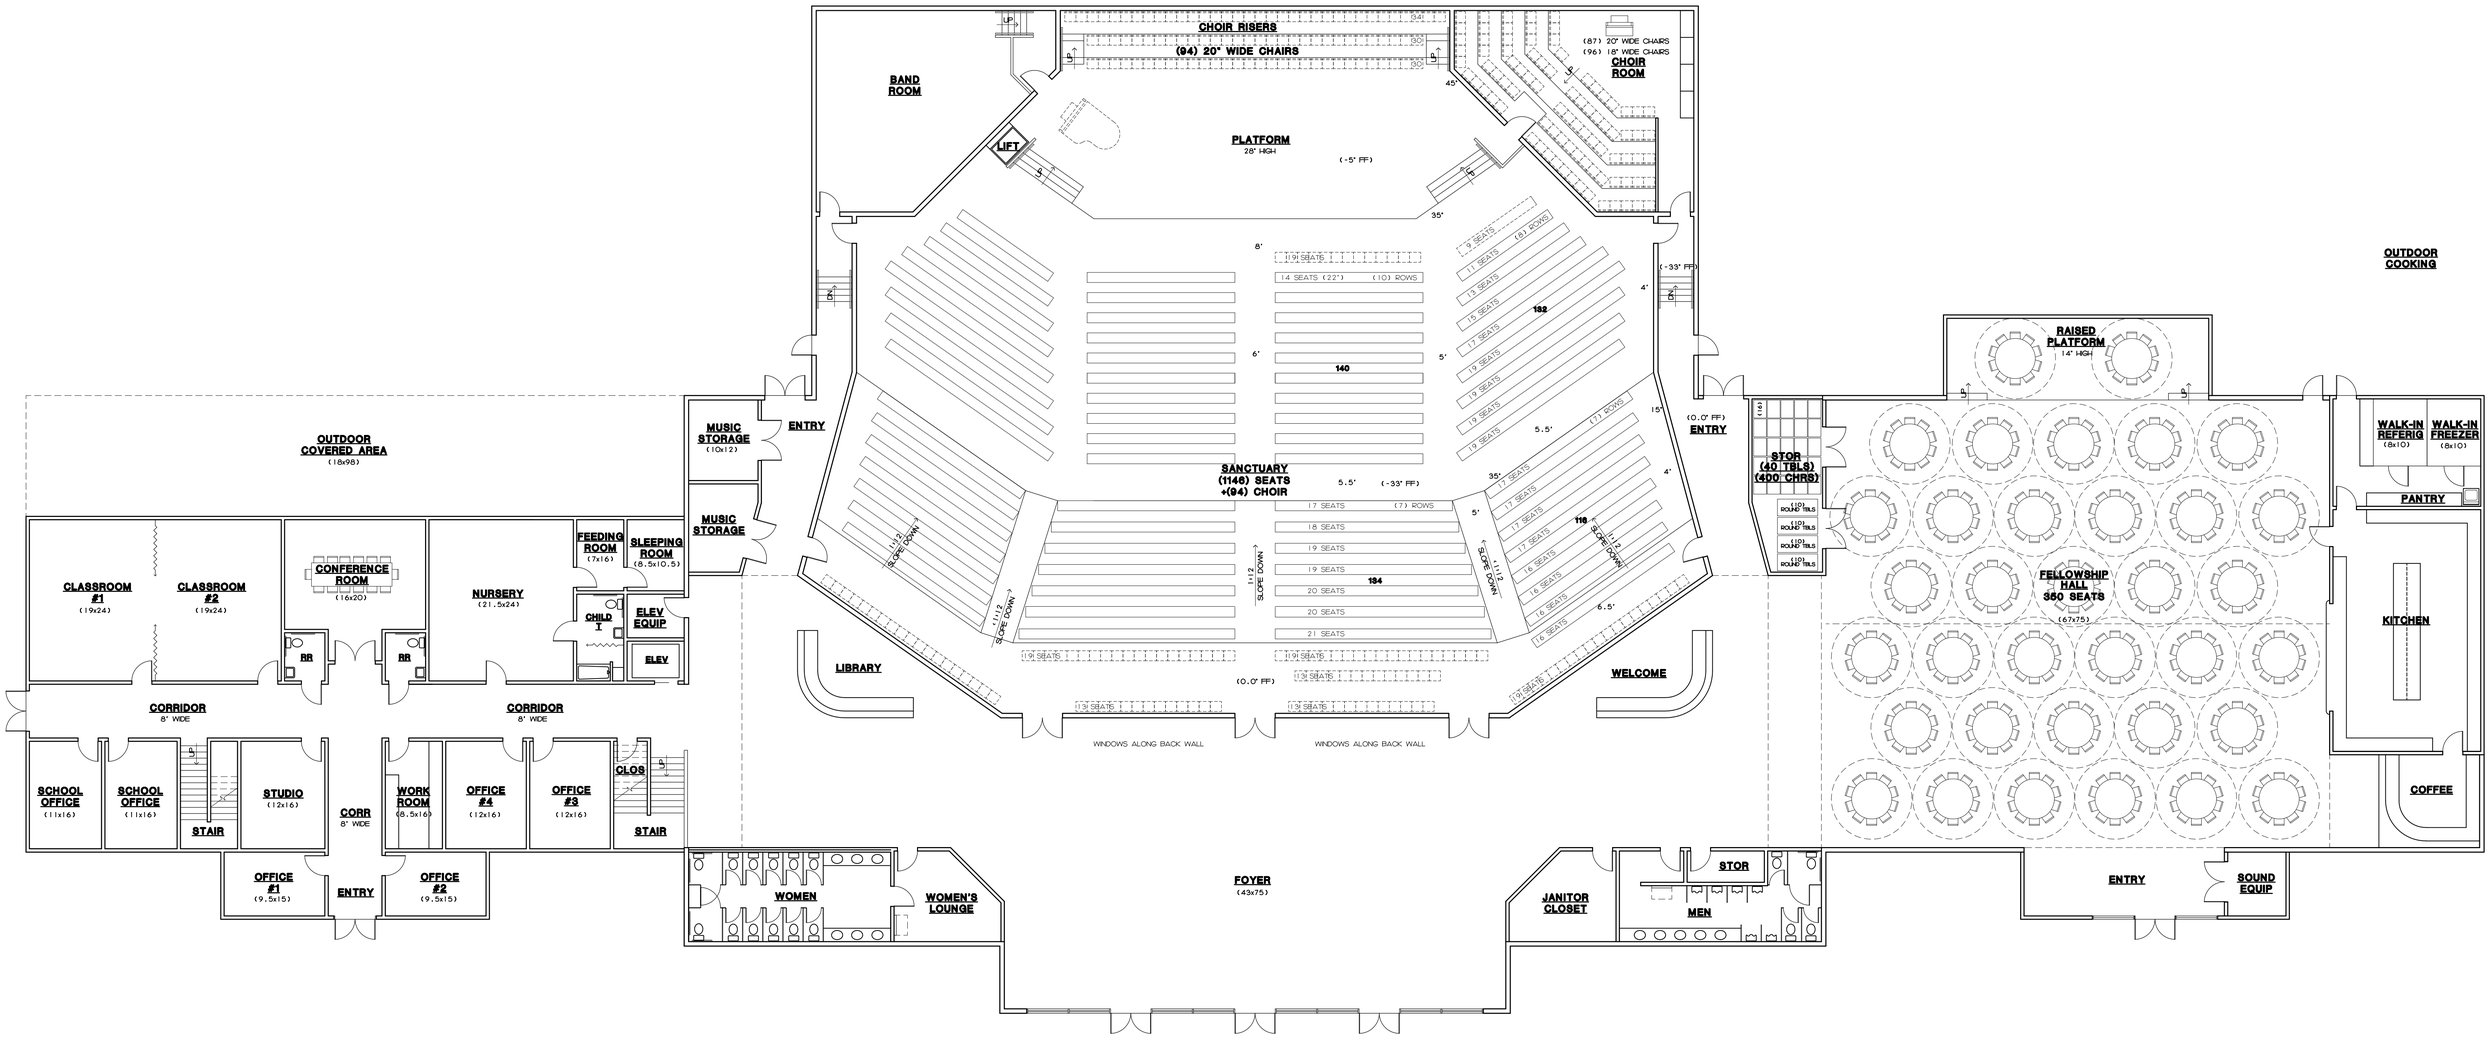

LOWER FLOOR	=	35,200 SF
LOWER FLOOR	=	4,490 SF
TOTAL BUILDING AREA	=	39,690 SF
BALCONY	+	1,376 SF

1
A-4.1

FLOOR PLAN - LOWER

SCALE: 1/8"=1'-0"